




REVISIONS	BY

Site Plan

Ryan & Janelle Byrkit
4486 Sandmound Blvd.
Oakley Ca. 94561


DRAWN GARY FACHELO
CHECKED
DATE 1-16-23
SCALE 3/16" = 1'-0"
JOB NO.
SHEET Page 1 of 2
OF SHEETS

Site Plan

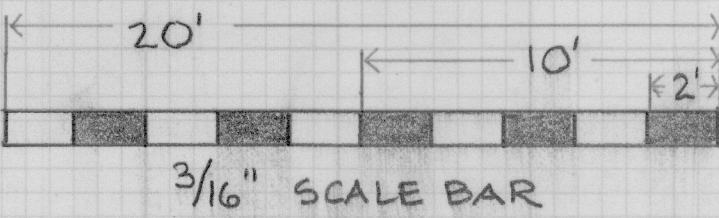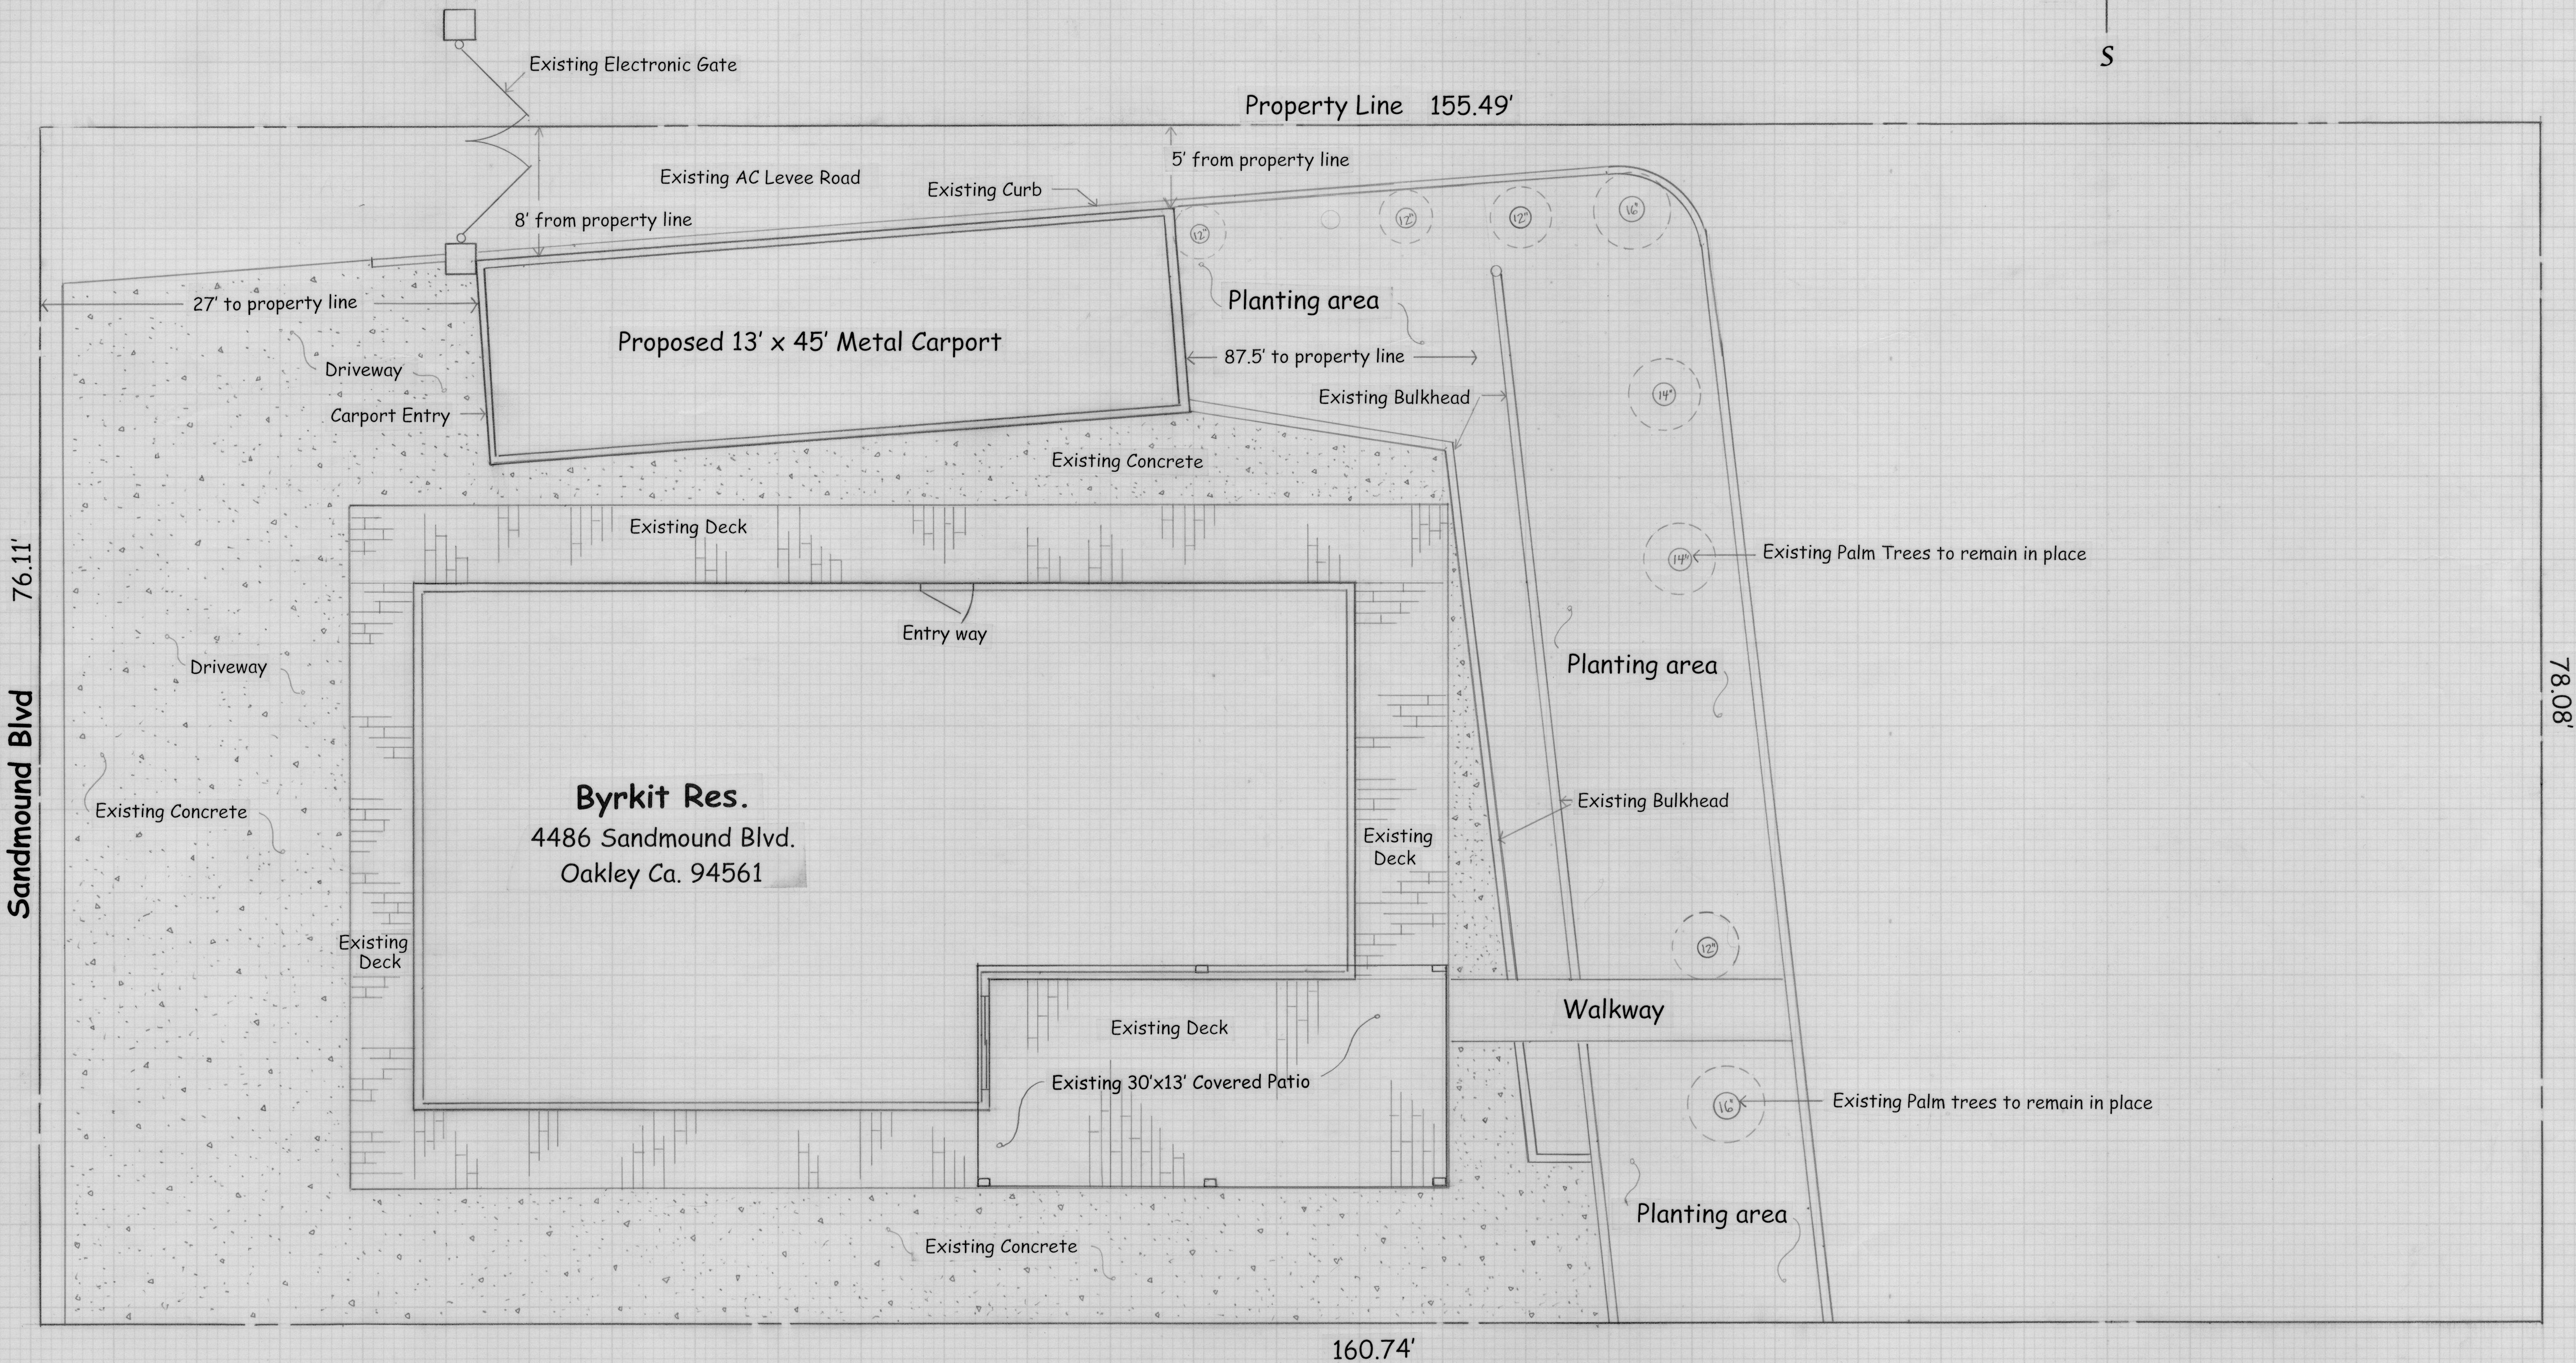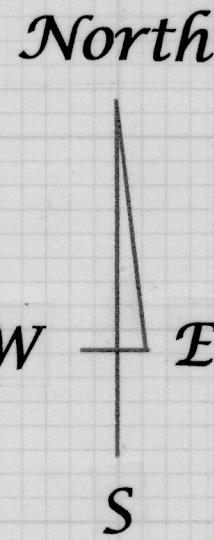


Property Owner: Ryan & Janelle Byrkit
Property Address: 4486 Sandmound Blvd. Oakley Ca. 94561
Lot size: 12,235 s.f.
Home foot print: 1,834 s.f.
Description of proposed work:
Metal Carport 13' x 45' (585 s.f.)


Plans For Metal Car Port

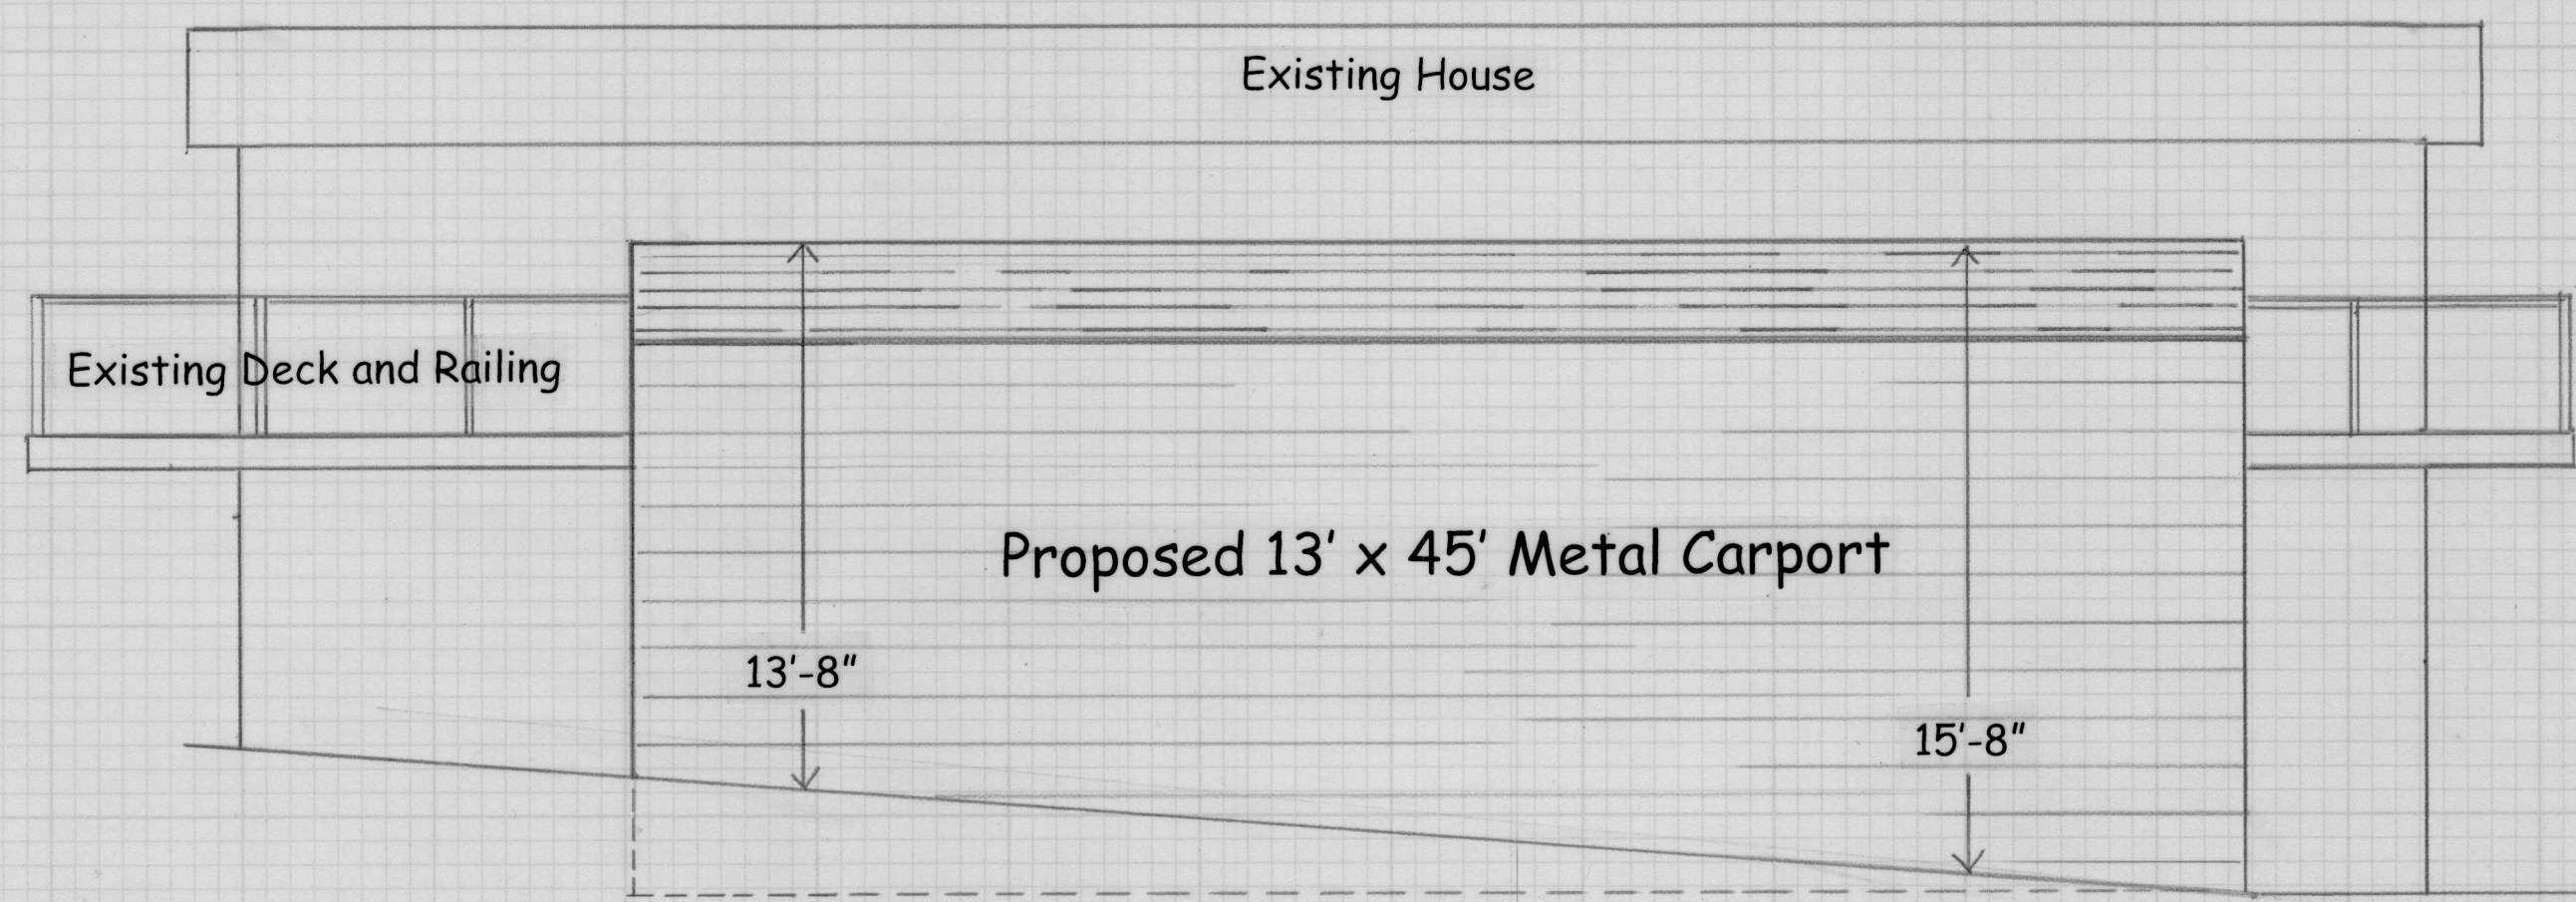

Left Elevation

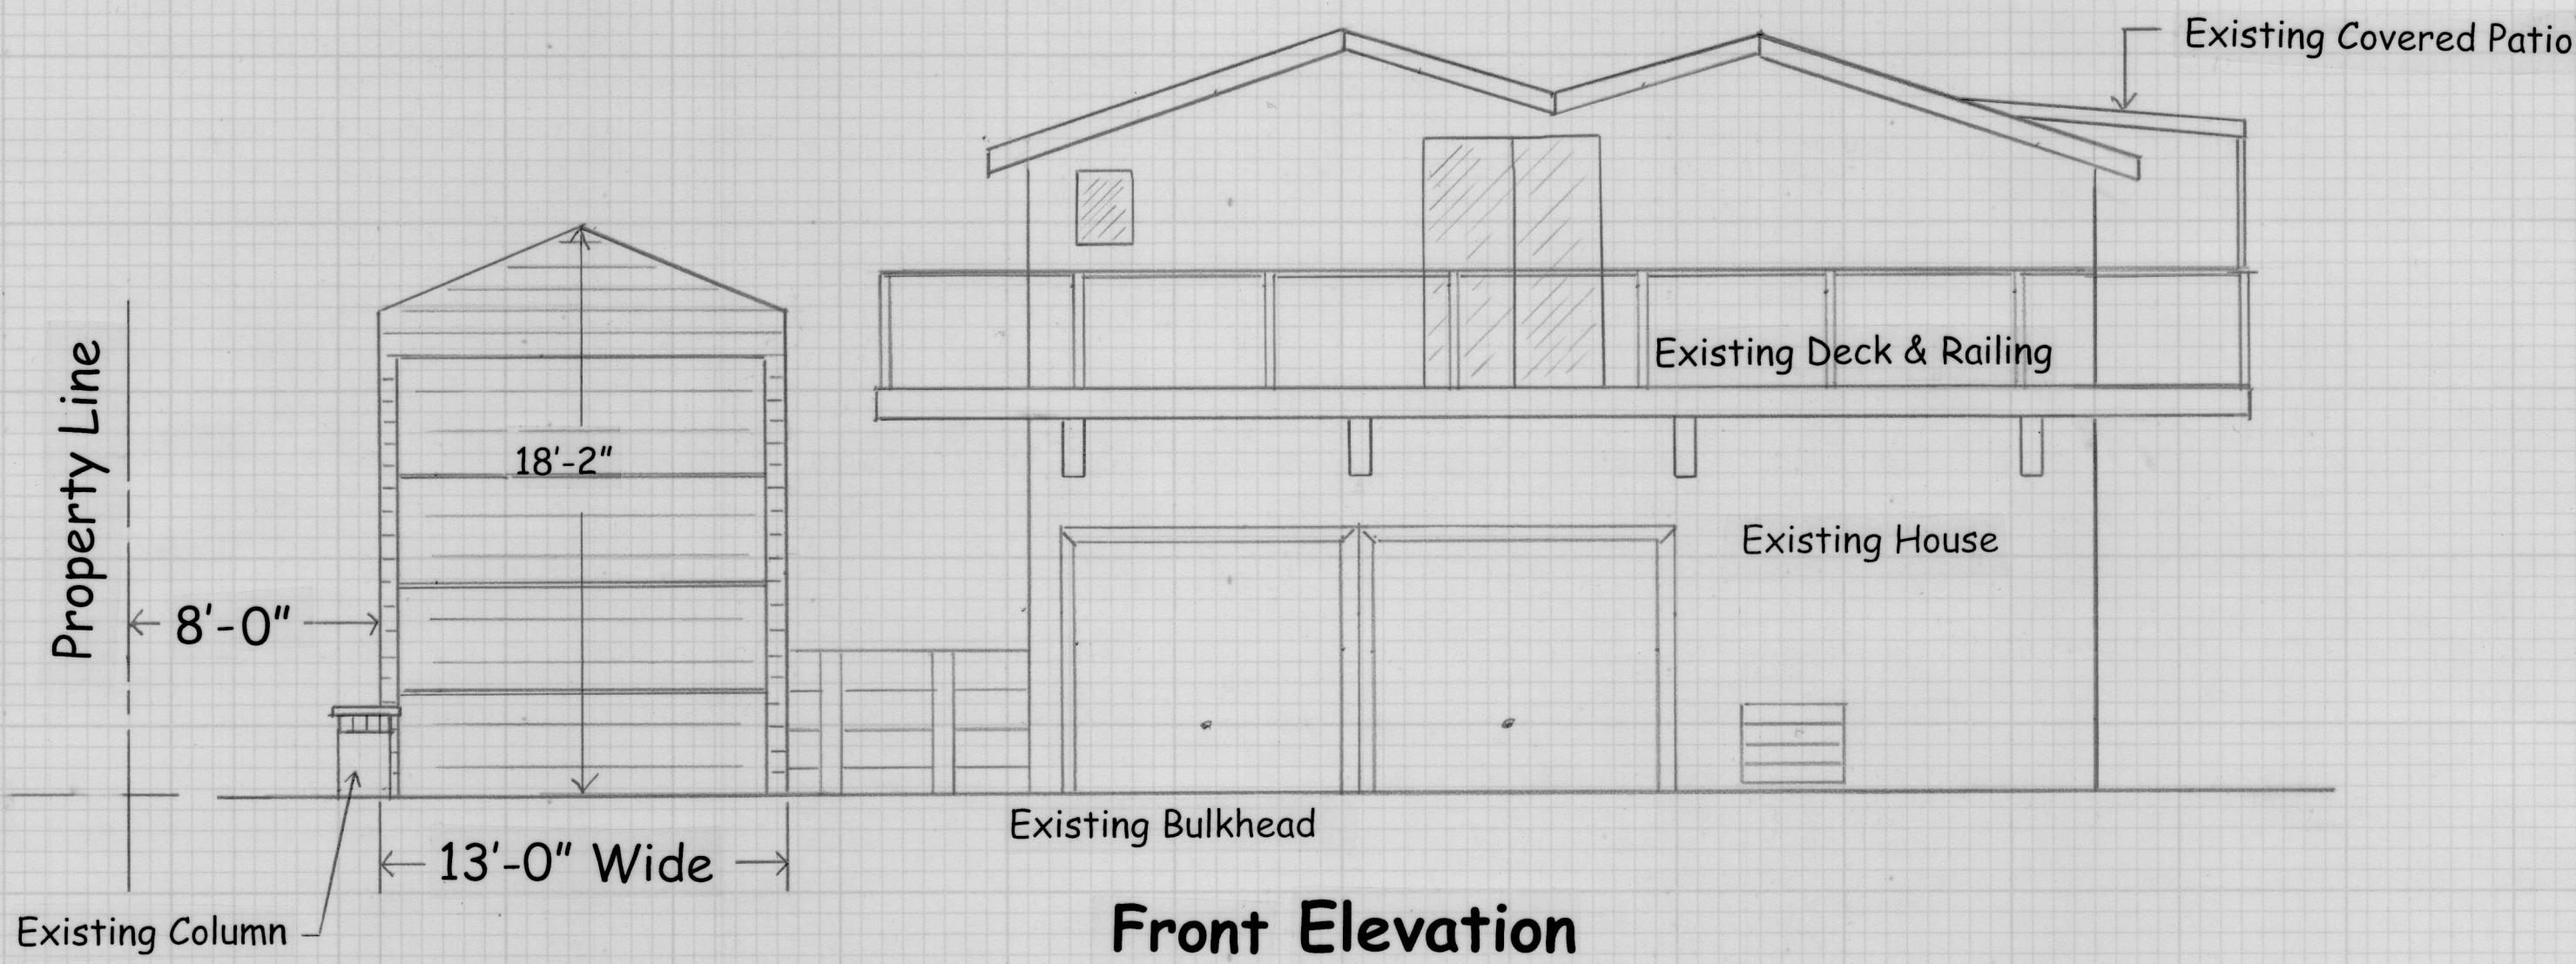

Front Elevation

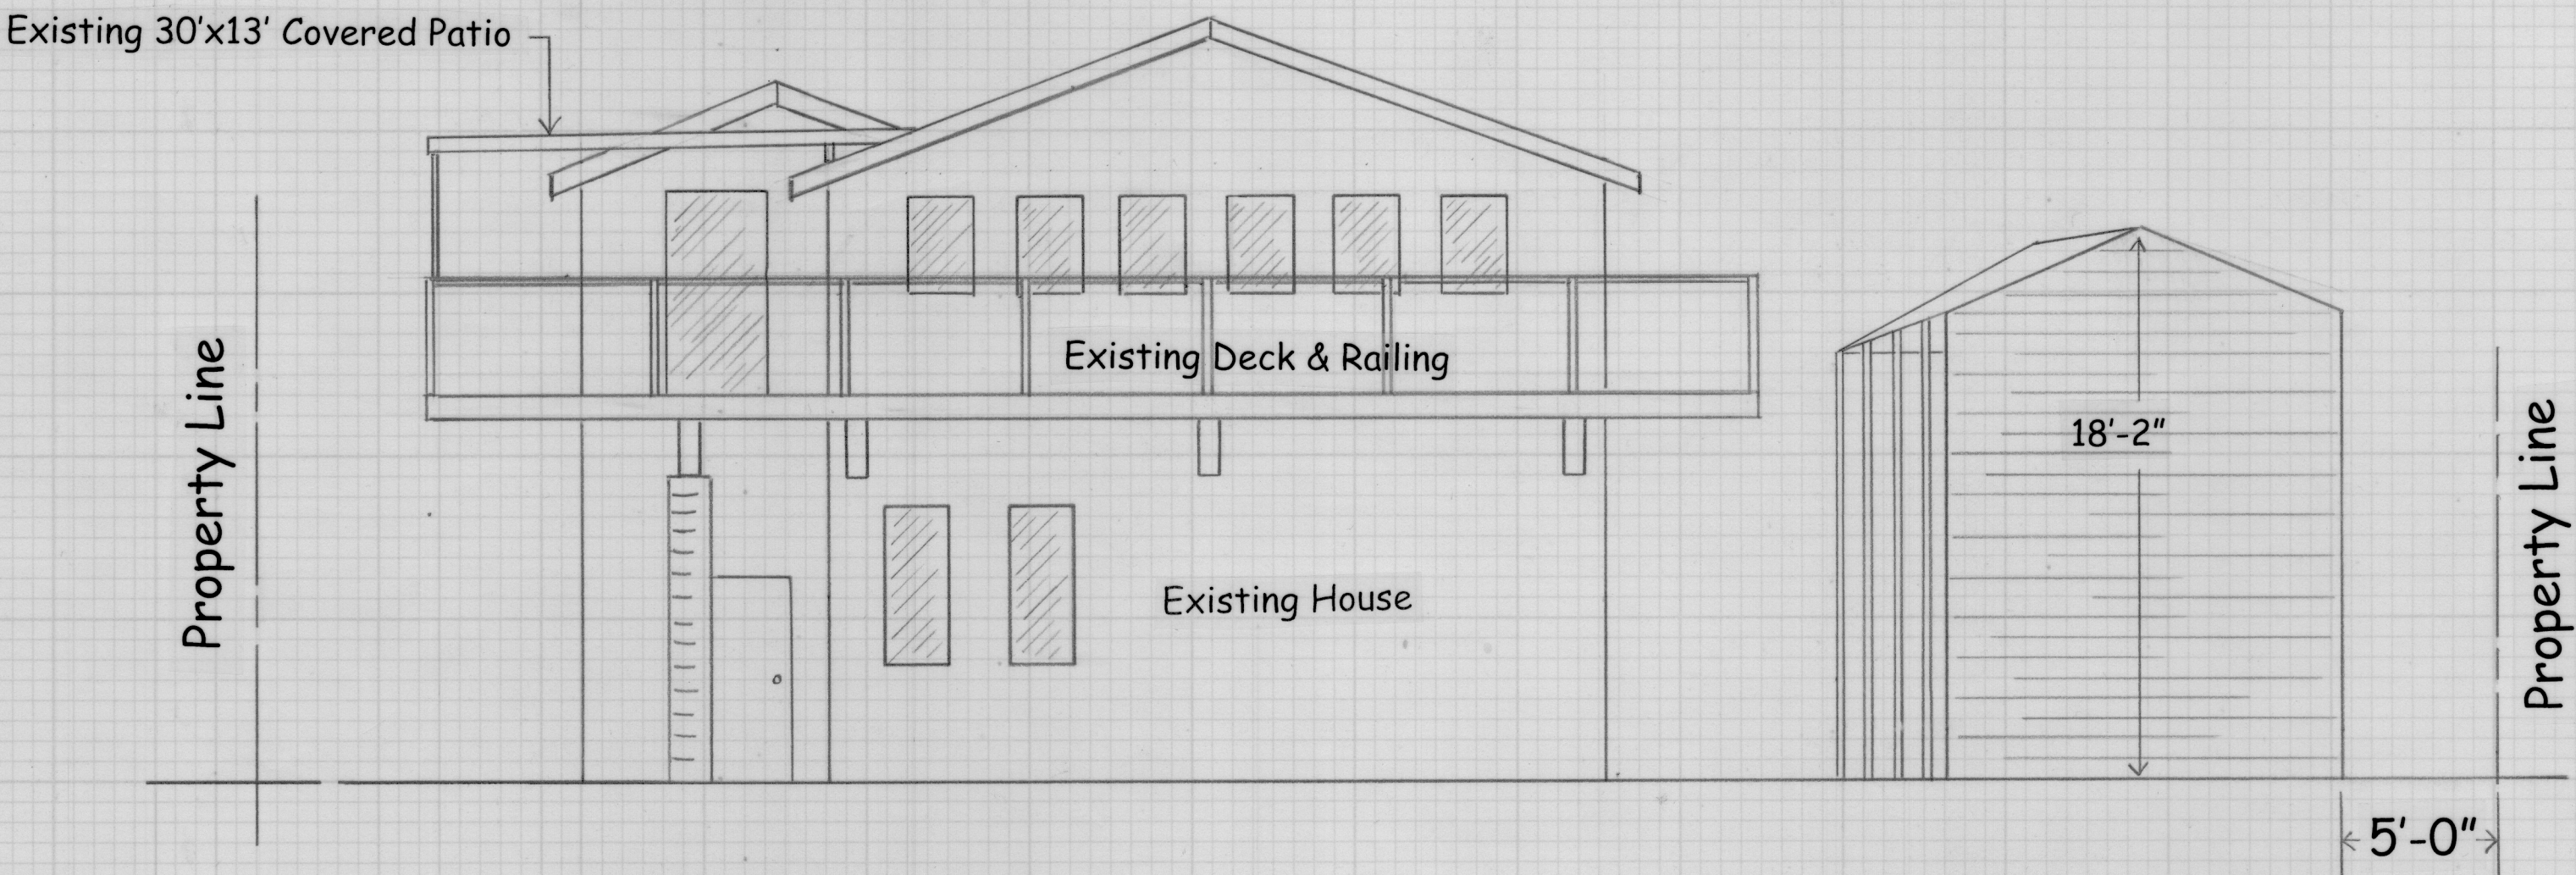

Back Elevation

Ryan & Janelle Byrkit
4486 Sandmound Blvd.
Oakley Ca. 94561

Scale: 3/16" = 1'-0" Date: 5-9-23

REVISIONS	BY

Elevation Plans For Metal Car Port

Ryan & Janelle Byrkit
4486 Sandmound Blvd.
Oakley Ca. 94561

DRAWN By: Gary Pacheco
CHECKED
DATE Date: 5-9-23
SCALE 3/16" = 1'-0"
JOB NO.

SHEET Page 2 of 2
OF SHEETS