

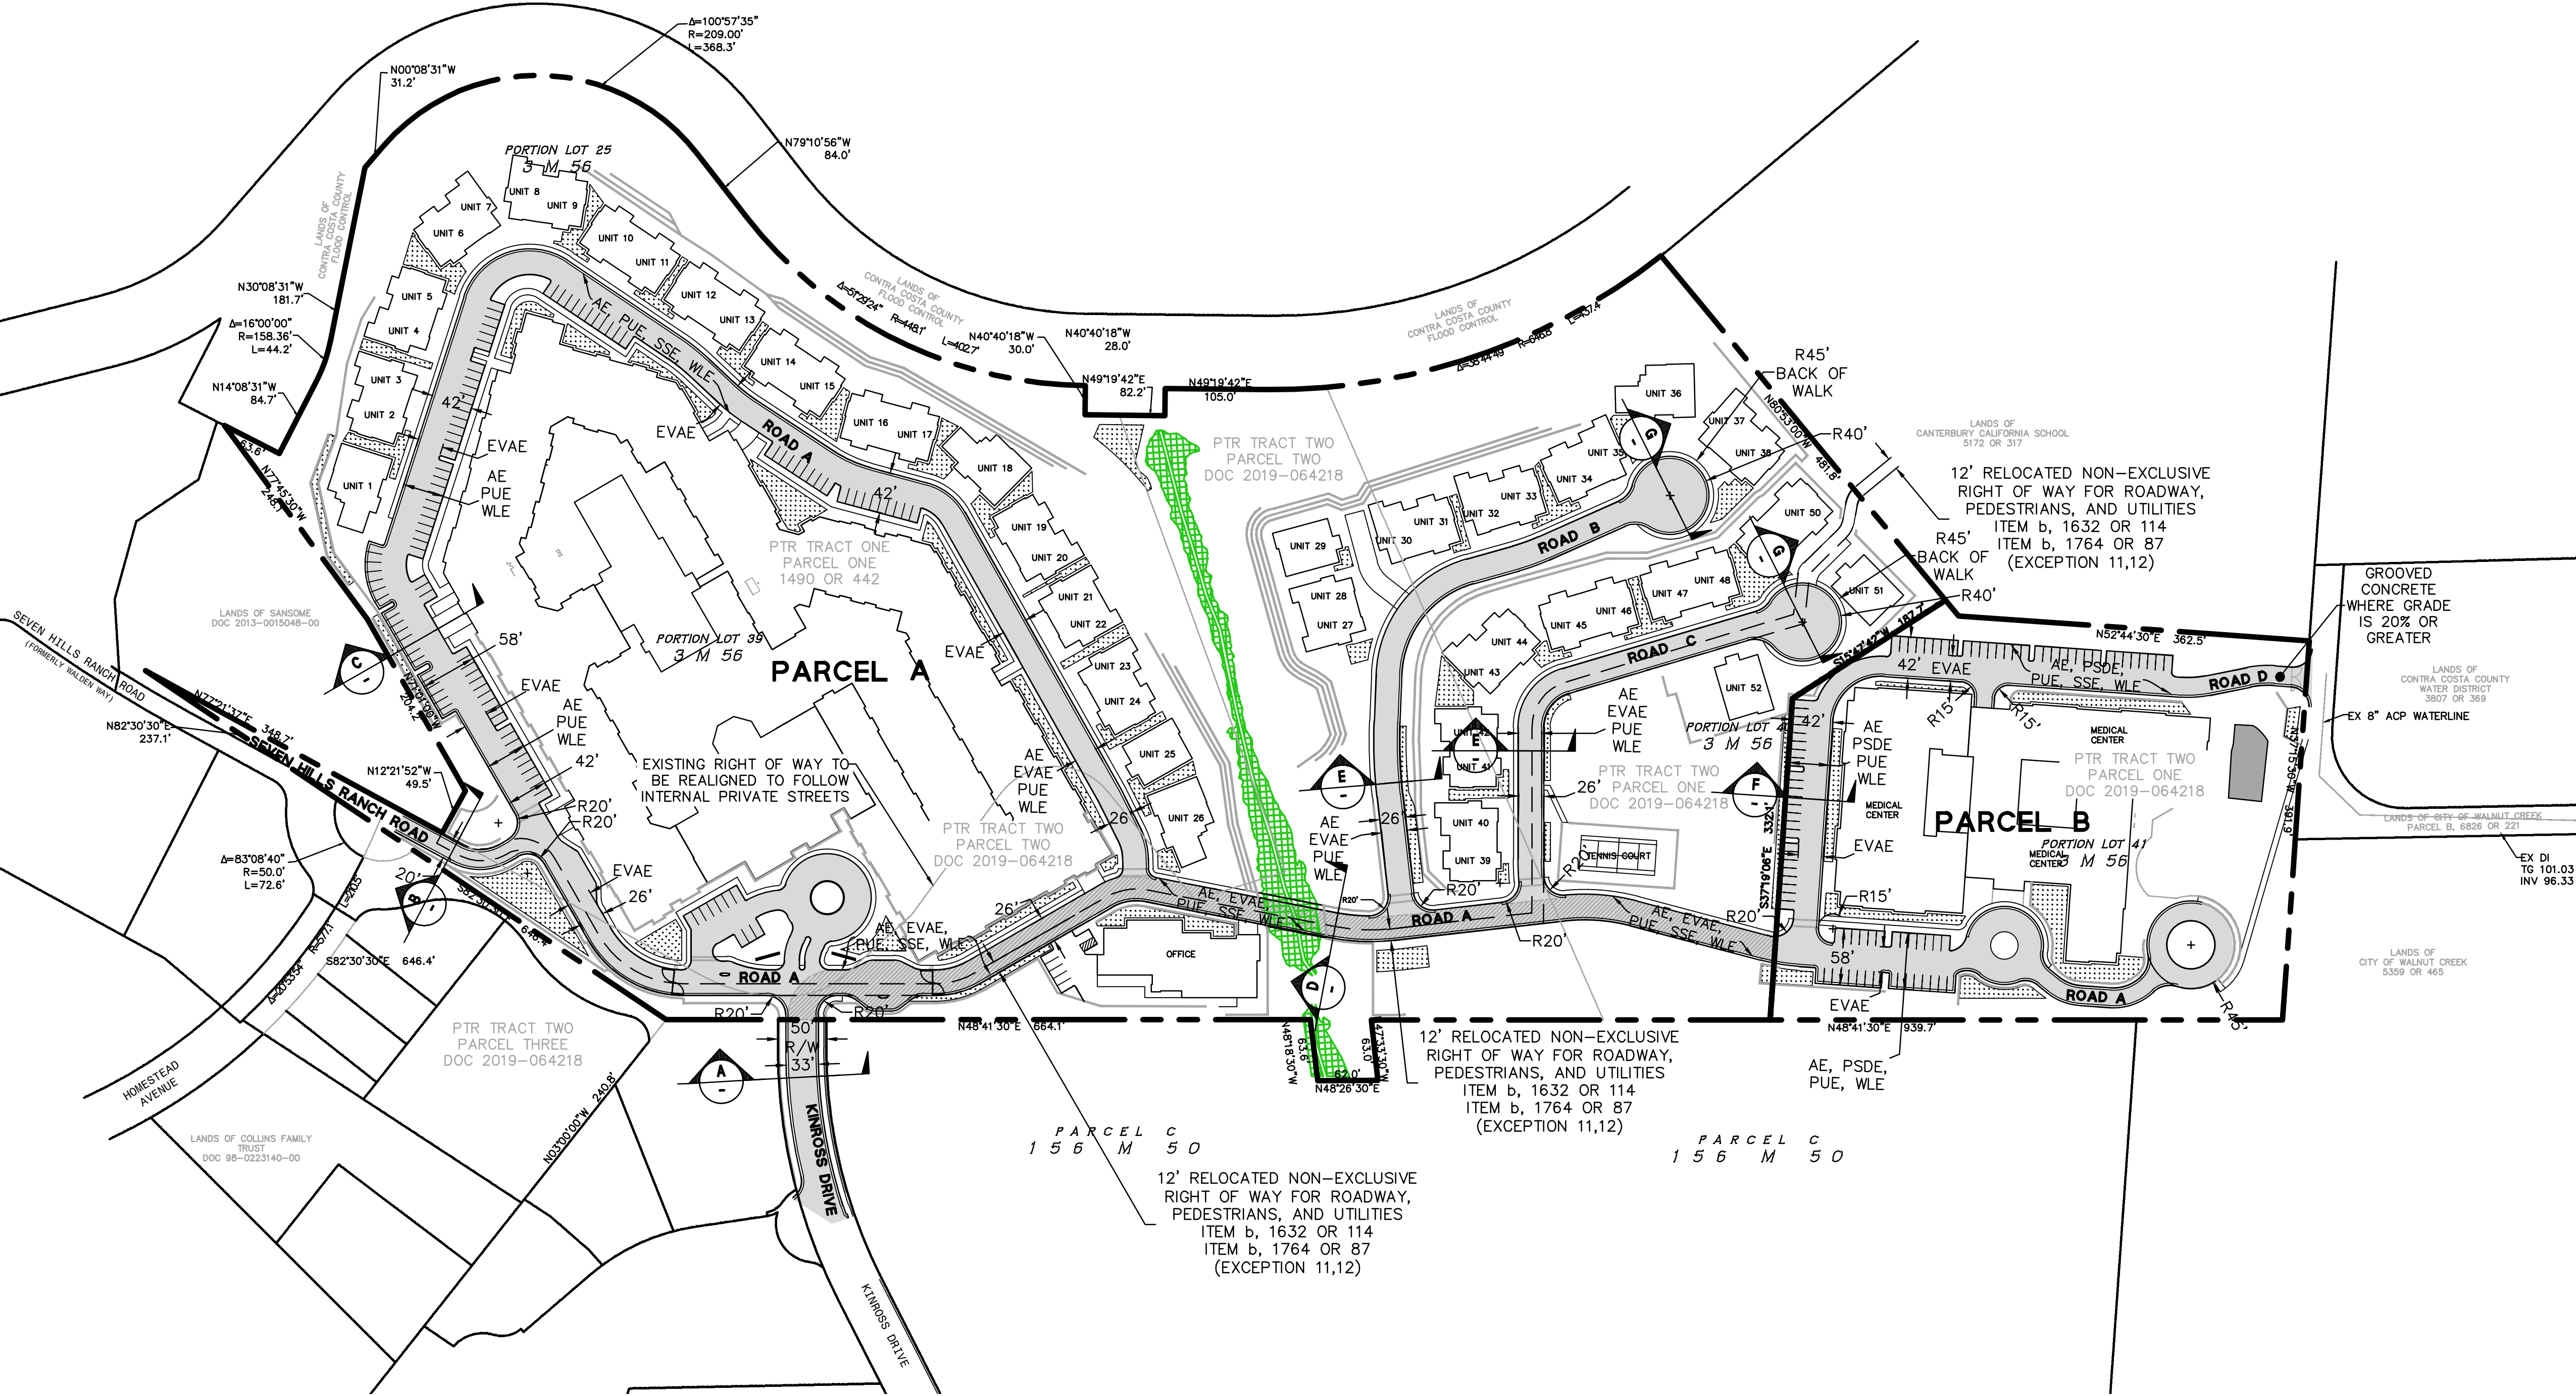
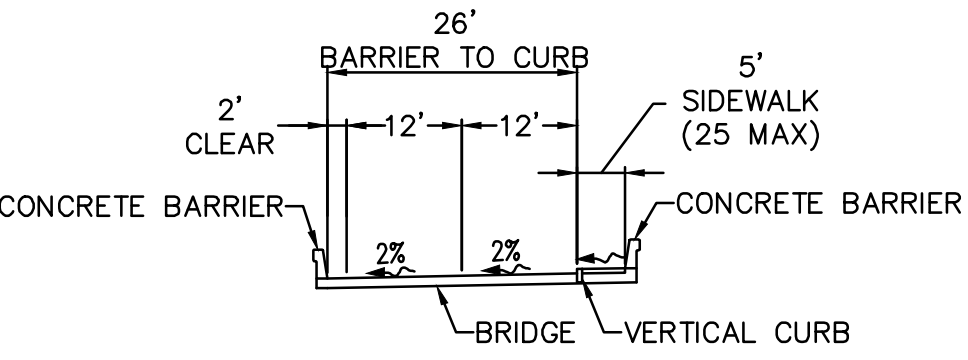
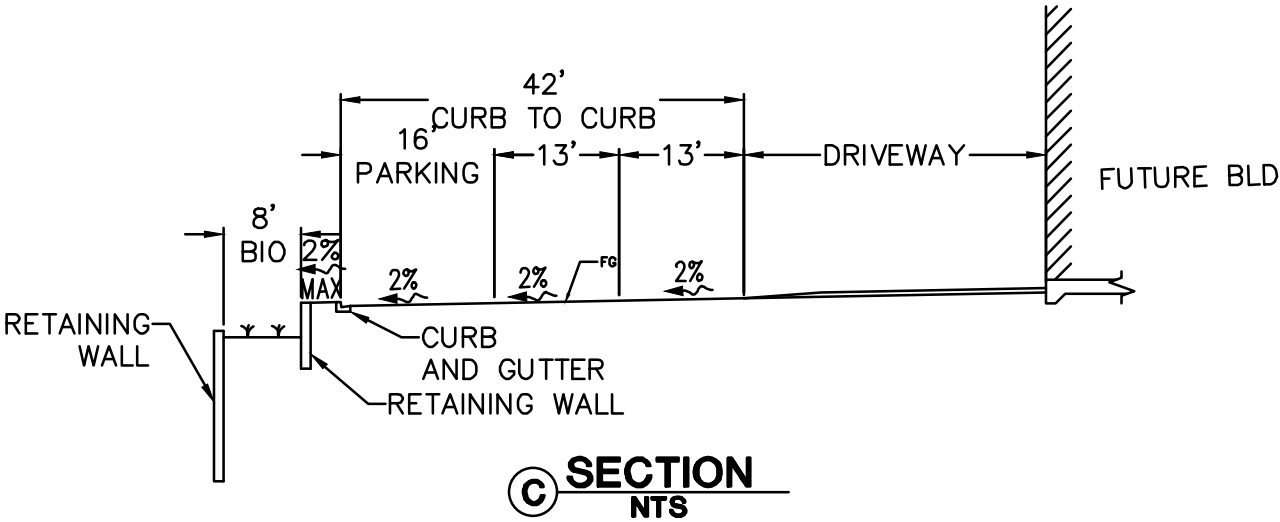


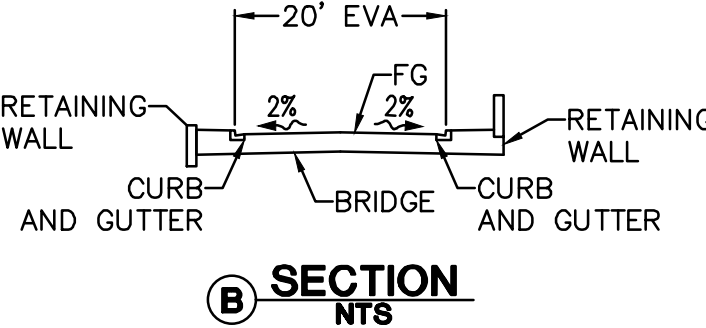




- NOTES**
1. ALL MEASUREMENTS ARE FROM FACE OF CURB TO FACE OF CURB.
  2. GUTTER PAN WIDTHS ARE INCLUDED IN THE TOTAL ROAD WIDTHS SHOWN ABOVE.
  3. EMERGENCY VEHICLE ACCESS THROUGHOUT SITE INCLUDES ALL TRAVEL LANES BUT EXCLUDES PARKING AREAS

**LEGEND**

ACCESS EASEMENT FROM KINROSS DRIVE TO PARCEL B

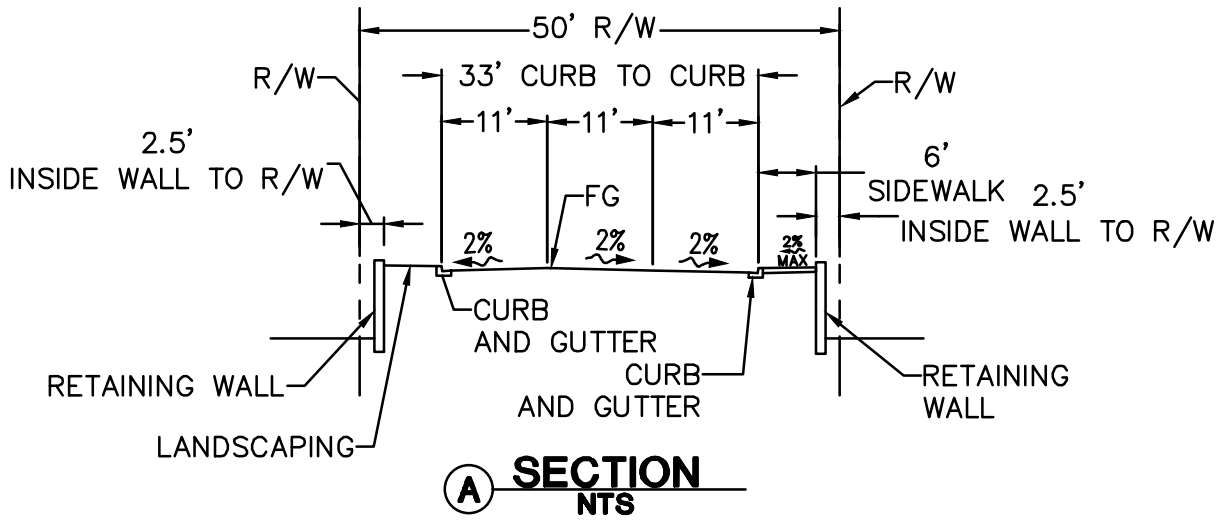

NOTE: LANE STRIPING REDUCED TO 12' TO PROVIDE 2' CLEAR FROM BARRIER

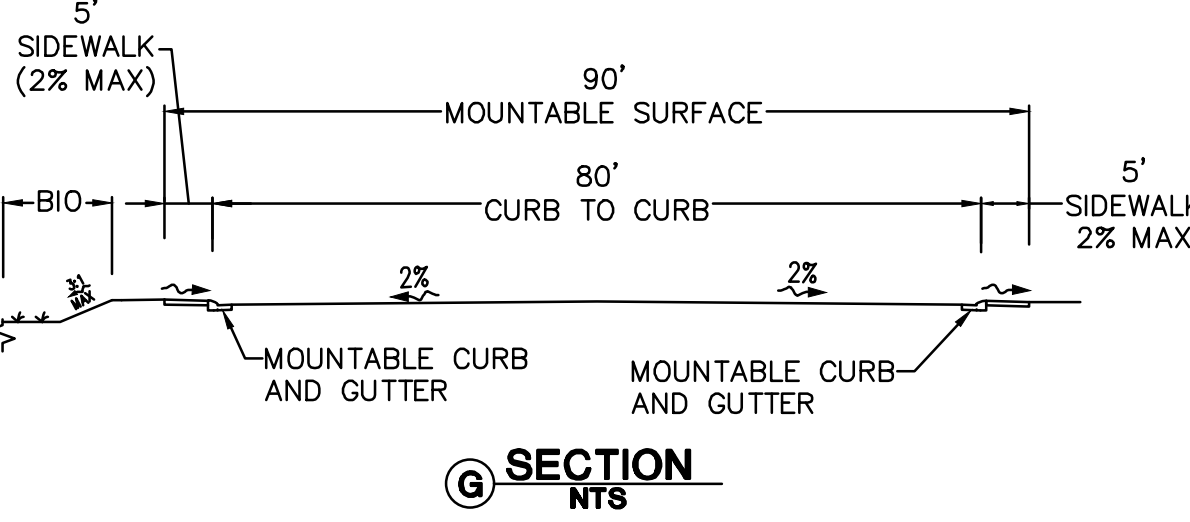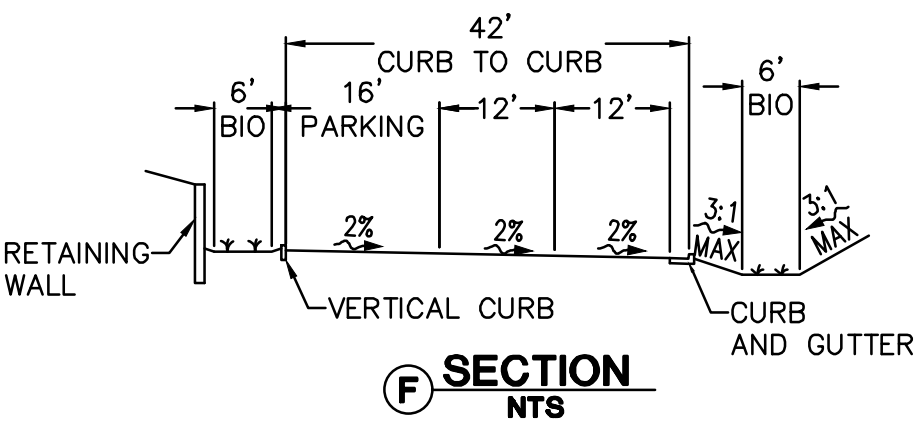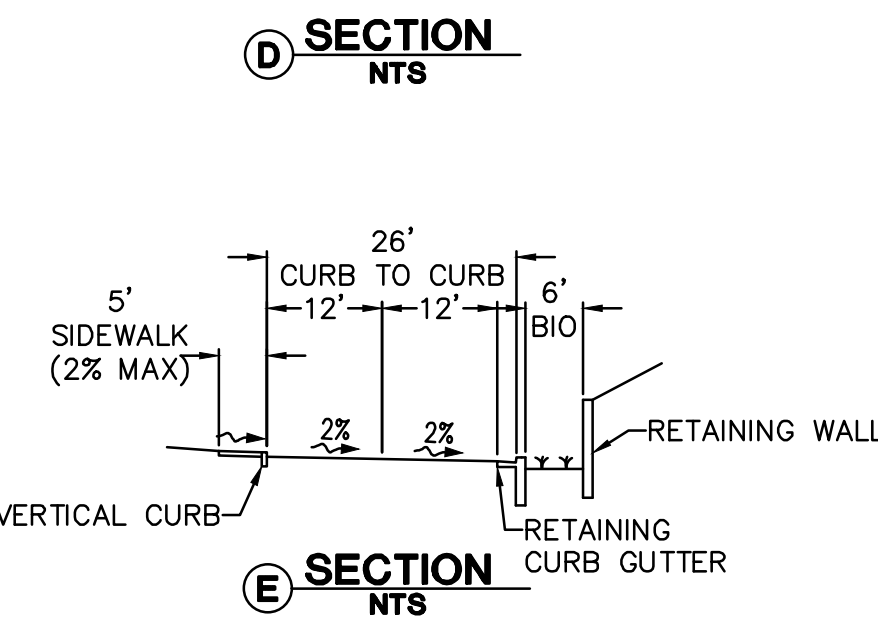



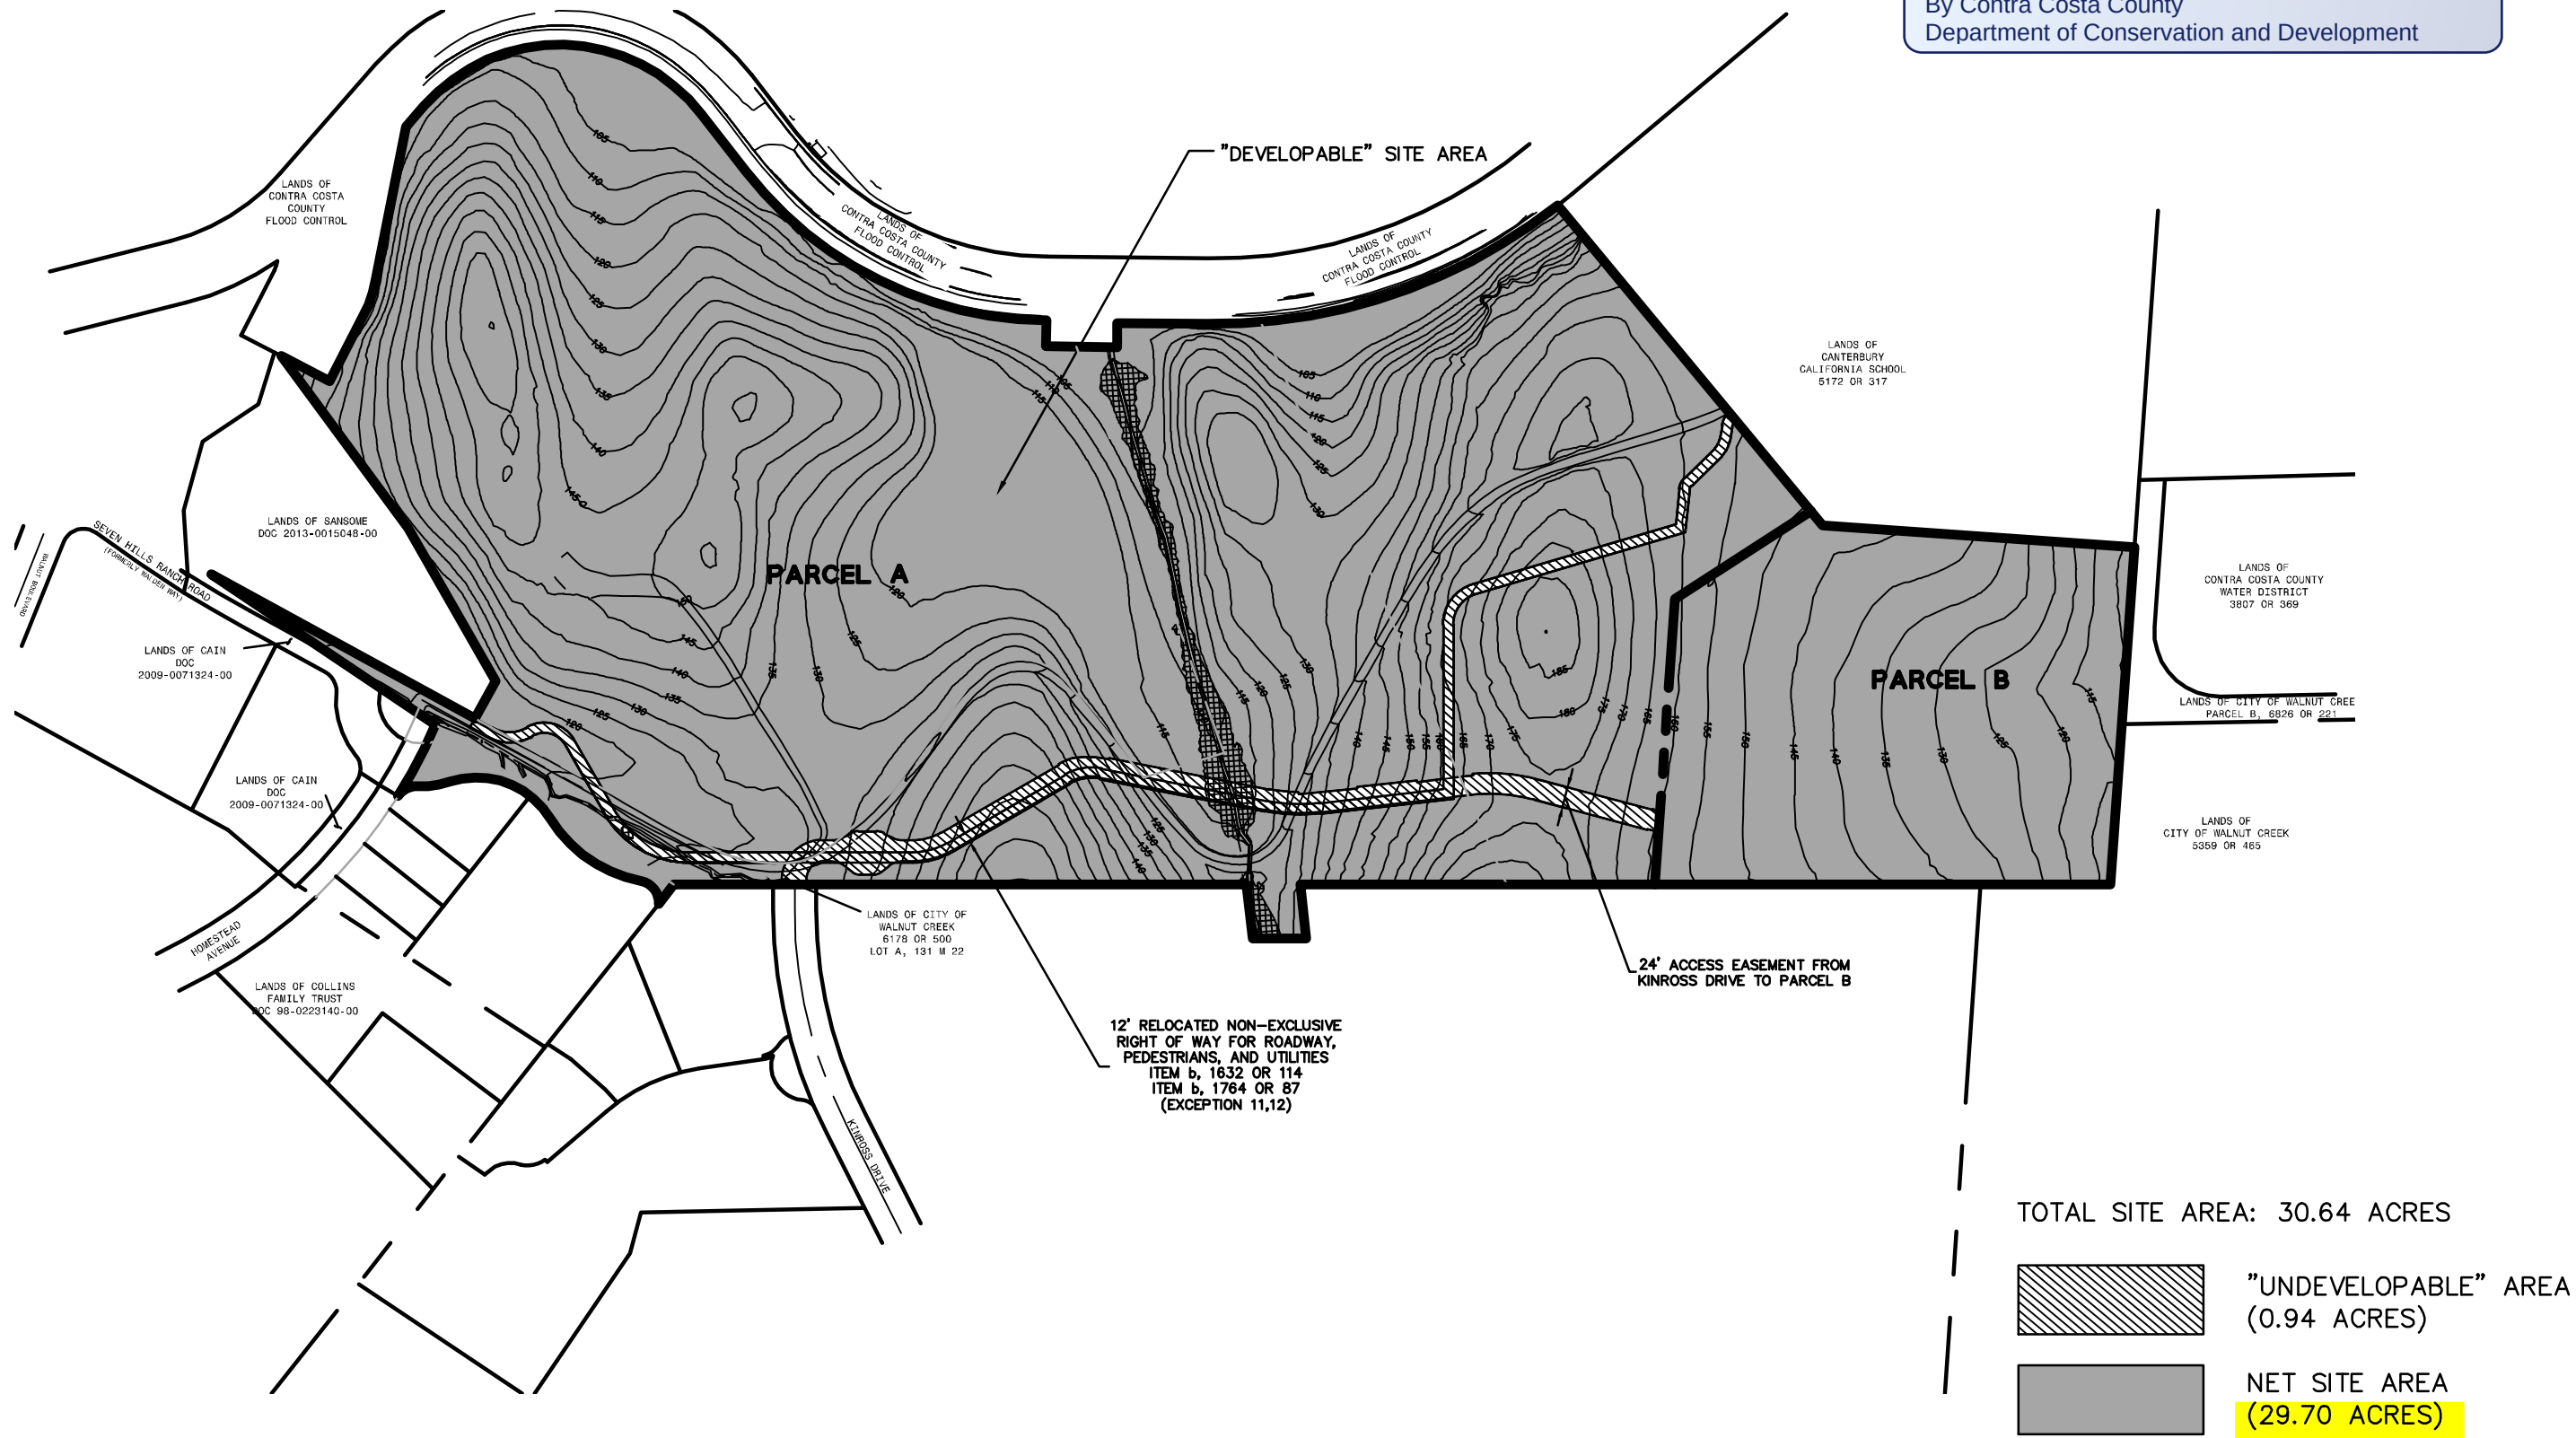


FIGURE 1: NET SITE ACREAGE



EXHIBIT A TO CONDITIONS OF APPROVAL

**RECEIVED** on 11/22/2022 **CDDP20-03018**  
By Contra Costa County  
Department of Conservation and Development

