



AGENCY COMMENT REQUEST

Date 12/24/2025

We request your comments regarding the attached application currently under review.

DISTRIBUTION

INTERNAL

☒ Building Inspection Grading Inspection
☒ Advance Planning Housing Programs
Trans. Planning Telecom Planner
ALUC Staff ☒ HCP/NCCP Staff
☒ County Geologist

HEALTH SERVICES DEPARTMENT

☒ Environmental Health Hazardous Materials

PUBLIC WORKS DEPARTMENT

☒ Engineering Services Special Districts
Traffic
Flood Control (Full-size)

LOCAL

☒ Fire District _____
San Ramon Valley – (email) rwendel@srvfire.ca.gov
☒ Consolidated – (email) fire@cccfdpd.org

Sanitary District _____
Water District _____
City of _____
School District(s) _____
LAFCO
Reclamation District # _____
East Bay Regional Park District
Diablo/Discovery Bay/Crockett CSD

☒ MAC/TAC Knightsen Tac _____
Improvement/Community Association

☒ CC Mosquito & Vector Control Dist (email)

OTHERS/NON-LOCAL

CHRIS (email only: nwic@sonoma.edu)
CA Fish and Wildlife, Region 3 – Bay Delta
Native American Tribes

ADDITIONAL RECIPIENTS

Delta Protection Commission, Delta Plan,
Ryan Hernandez

Please submit your comments to:

Project Planner Grant Farrington
Phone # 925-655-2868
E-mail grant.farrington@dcd.cccounty.us
County File # CDLP25-02047

Prior to 01/23/2026

We have found the following special programs apply to this application:

☒ Landslide Active Fault Zone (A-P)
☒ Liquefaction Flood Hazard Area
60-dBA Noise Control
CA EPA Hazardous Waste Site
High or Very High FHSZ

AGENCIES: Please indicate the applicable code section for any recommendation required by law or ordinance. Please send copies of your response to the Applicant and Owner.

Comments: None Below Attached

Print Name _____

Signature _____ DATE _____

Agency phone # _____



CONTRA COSTA

CONSERVATION & DEVELOPMENT

Planning Application Summary

County File Number: CDLP25-02047

File Date: 12/23/2025

Applicant:

Gil Dominguez Dominguez Design
321 Village Dr
Brentwood, CA 94513

gil@4dda.com
(925) 382-6938

Property Owner:

MIGUEL O & BEAT RODRIGUEZ
2215 SUNSET RD
BRENTWOOD, CA 94513 282

beatriz_c2000@yahoo.com
(925) 207-2751

Project Description:

The applicant requests approval of a new 2 story 8,842 sq.ft. second residence. The application also includes a compliance review to determine if the proposed second residence complies with Conditions of approval under CDMS83-00035 and MWEL0 for 11,546 square feet of landscaping.

Project Location: (Address: 2215 SUNSET RD, BRENTWOOD, CA 94513 282), (APN: 015090037)

Additional APNs:

General Plan Designation(s): AL

Zoning District(s): A-2

Flood Hazard Areas: X

AP Fault Zone:

60-dBA Noise Control:

MAC/TAC:

Sphere of Influence:

Fire District: CONSOLIDATED FIRE Former ECC

Sanitary District:

Housing Inventory Site: NO

Specific Plan:

Fees:

Fee Item	Description	Account Code	Total Fee	Paid
048F	Fish & Wildlife Fee (\$75)	002606-9660-REV-000-5B048F	75.00	75.00
052B	Notification Fee (\$30)	002606-9660-REV-000-5B052B	30.00	30.00
HSDR	Environmental Health Fee (\$57)	002606-9660-REV-000-5BHSDR \$5.00	57.00	57.00
LPS027B	Land Use Permit - Other	000350-9665-REV-000-5B027B	5500.00	5500.00
Total:			5662.00	5662.00

RES, SHEET 1 (July 2024 Supplement)

[illegible]

2022 CALIFORNIA GREEN BUILDING STANDARDS CODE
RESIDENTIAL MANDATORY MEASURES, SHEET 2 (July 2024 Supplement)


1. Work to comply with Contra Costa County ordinance for setbacks and grading requirements as shown on the site plan.
2. At down slopes shall drain onto concrete splash blocks sloping a minimum of 5% away from the structure.
3. **SURFACE DRAINAGE (CFC RMU 3.3)**
 All surface water shall be kept away from the foundation in order to provide rapid removal of the surface water runoff away from the foundation to an adequate discharge point. Slope shall not be less than 5% for a distance of 10 feet from the structure. The grade shall have fall a minimum of 6 inches within the first 10 feet. No ponding of water shall be allowed on the face of or adjacent to the foundation.
 E-exception: When soil is silt, silt/clay or other physical barriers prohibit it to drain 10 feet within 10 feet, causing erosion, the foundation shall be sloped a minimum of 2% away from the building.

Direct and disperse water runoff across surrounding pervious areas, use gutters, splash blocks and down spouts as needed, any drain inlets within vegetated area to be 3, inches above surrounding grade.

1. Emergency apparatus access roadway shall have an all-weather (paved) driving surface of not less than 20 feet wide and shall be capable of supporting the weight of the emergency apparatus. The roadway shall be undisturbed width and shall provide to within 150 feet of travel distance to all portions of the exterior walls of the proposed structure. Access shall have a minimum outside turning radius of 45 feet and must be capable of supporting the imposed fire apparatus loading of 22 tons, (500) c/c
2. dead-end emergency apparatus access for roadways in excess of 150 feet in length shall be provided with approval provisions for the turning around of the fire department apparatus.

3. access gates for fire district apparatus shall be a minimum of 20 feetwide, access gates shall slide horizontally or swing inward and shall be located a minimum of 50 feet from the street. electrically operated gates shall be equipped with a Knox company Key-operated switch. manually operated gates shall be equipped with a non-caseloaded lock or approved fire district lock, contact the fire department for information on ordering the key-operated SWITCH. (D103.5) CFC

1ST FLOOR:	= 4,150 SF
2ND FLOOR:	= 1,892 SF
GARAGE AREA:	= 1,092 SF
ENTRY PORCH AREA:	= 48 SF
REAR PORCH AREA:	= 141 SF
BALCONY FRONT & SIDE:	= 140 SF
TOTAL LIVING AREA:	= 8,942 SF
GROSS BUILDING AREA:	= 8,942 SF
LOT AREA:	= 302,911 SF
GROSS BLDG. FOOT PRINT:	= 6,691 SF
LANDSCAPE AREA CALC:	
LAWN AND LANDSCAPED AREA:	= 1,546 S.F.


STAMPED CONCRETE SIDEWALKS & DRIVEWAYS	= 3,216 SF
GRAVEL DRIVEWAYS	= 4,031 SF
GROSS IMPERVIOUS (BUILDING & HARDSCAPE)	= 12,058 SF

PERVIOUS AREA:
(GRAVEL DRIVEWAYS, PERMEABLE
PAVERS & LANDSCAPING)


LOT IMPERVIOUS COVERAGE PERCENTAGE:
 $12.059 / 262.911 = 0.046$



1ST FLOOR LIVING S.F. = 4,150
 2ND FLOOR LIVING S.F. = 1,692
 TOTAL LIVING AREA = 5,842
 GARAGE S.F. = 1,071
 REAR PORCH S.F. = 1,411
 ENTRY PORCH S.F. = 48
 BALCONIES S.F. = 135

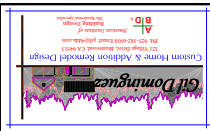

DATE	05/05/2020
BY	05/05/2020
REVISION	
NO.	
DATE	
BY	
REVISION	
NO.	
DATE	
BY	
REVISION	
NO.	

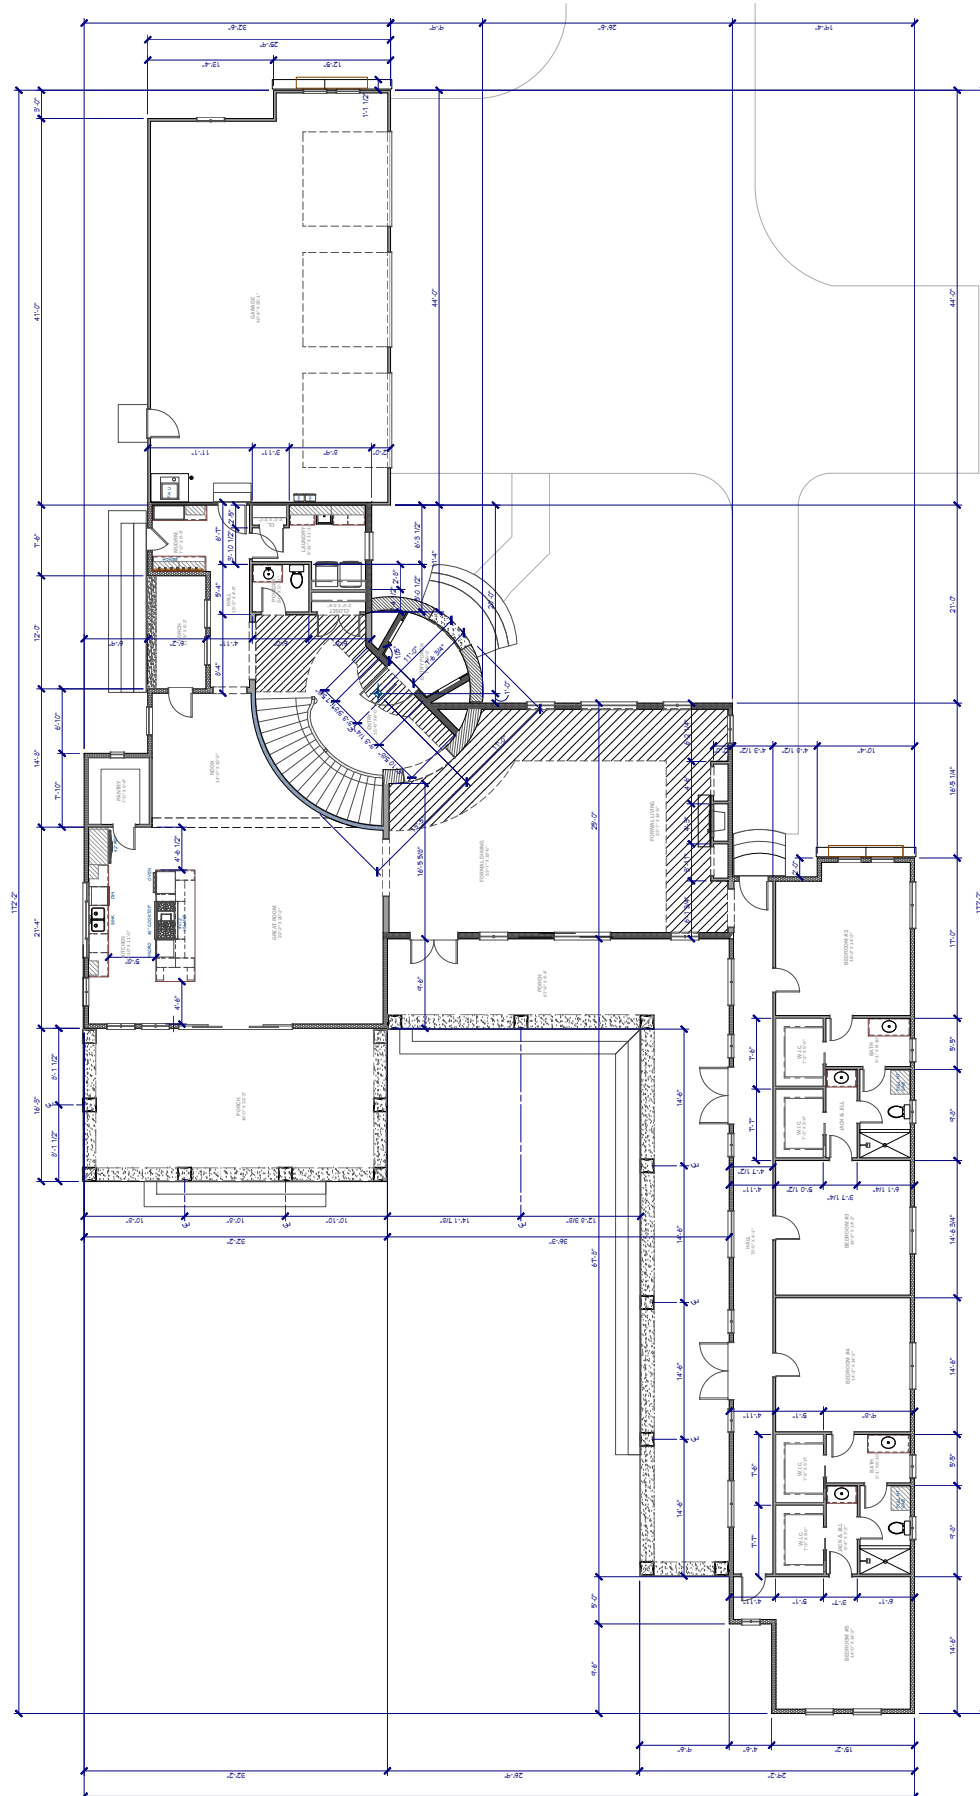


1 FIRST LEVEL FLOOR PLAN - DIMENSIONS
 SCALE: 3/8" = 1'-0"

FIRST LEVEL FLOOR PLAN - DIMENSIONS

RODRIGUEZ
 RESIDENCE
 CUSTOM HOME
 2215 SUNSET ROAD
 BRENTWOOD, CA 94513
 APR 01 5:00-037

DATE: 11/28/2005
 SCALE: 3/8" = 1'-0"
 JOB NAME: 0425

A1.0

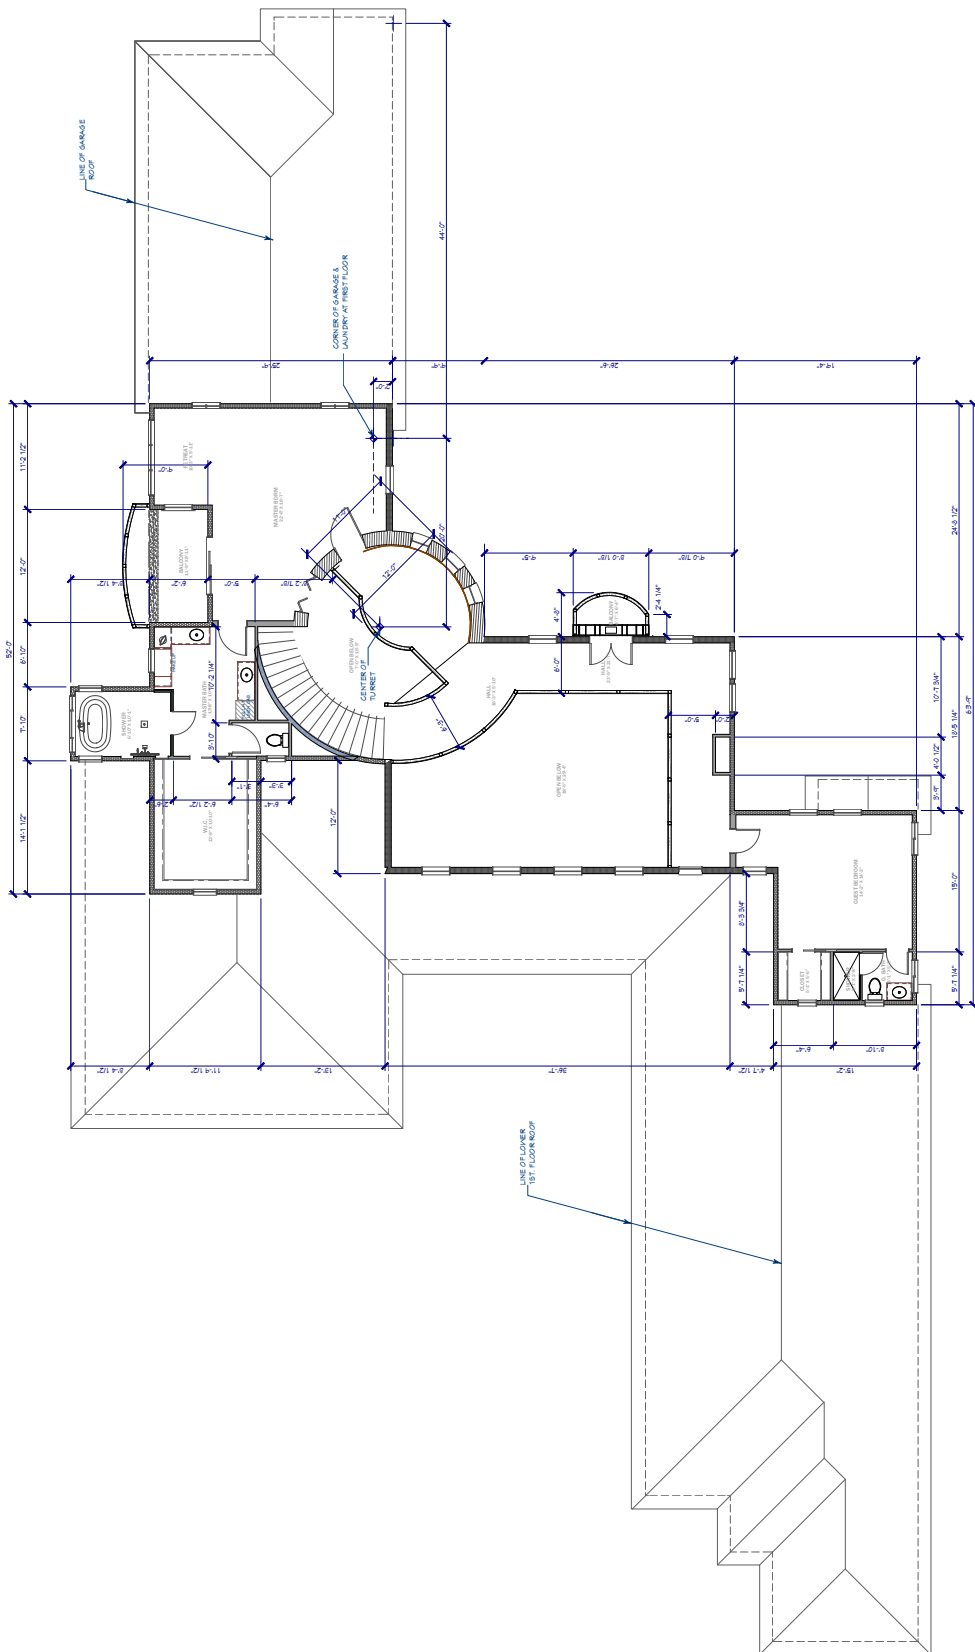




④ SECOND LEVEL FLOOR PLAN - NOTES


AGE IN PLACE FALL PROTECTION DETAIL

SCALE: 3/16" = 1'-0"

[illegible]



EGRESS DETAIL


SCALE: 1/4" = 1'-0"

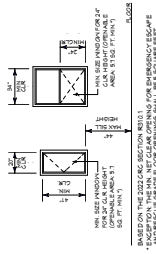


MIN. BATHROOM REQUIREMENTS DETAIL

SCALE: 1/4" = 1'-0"

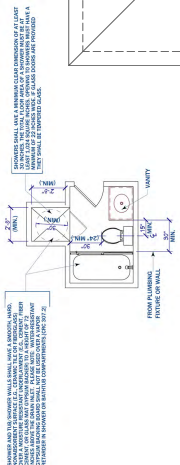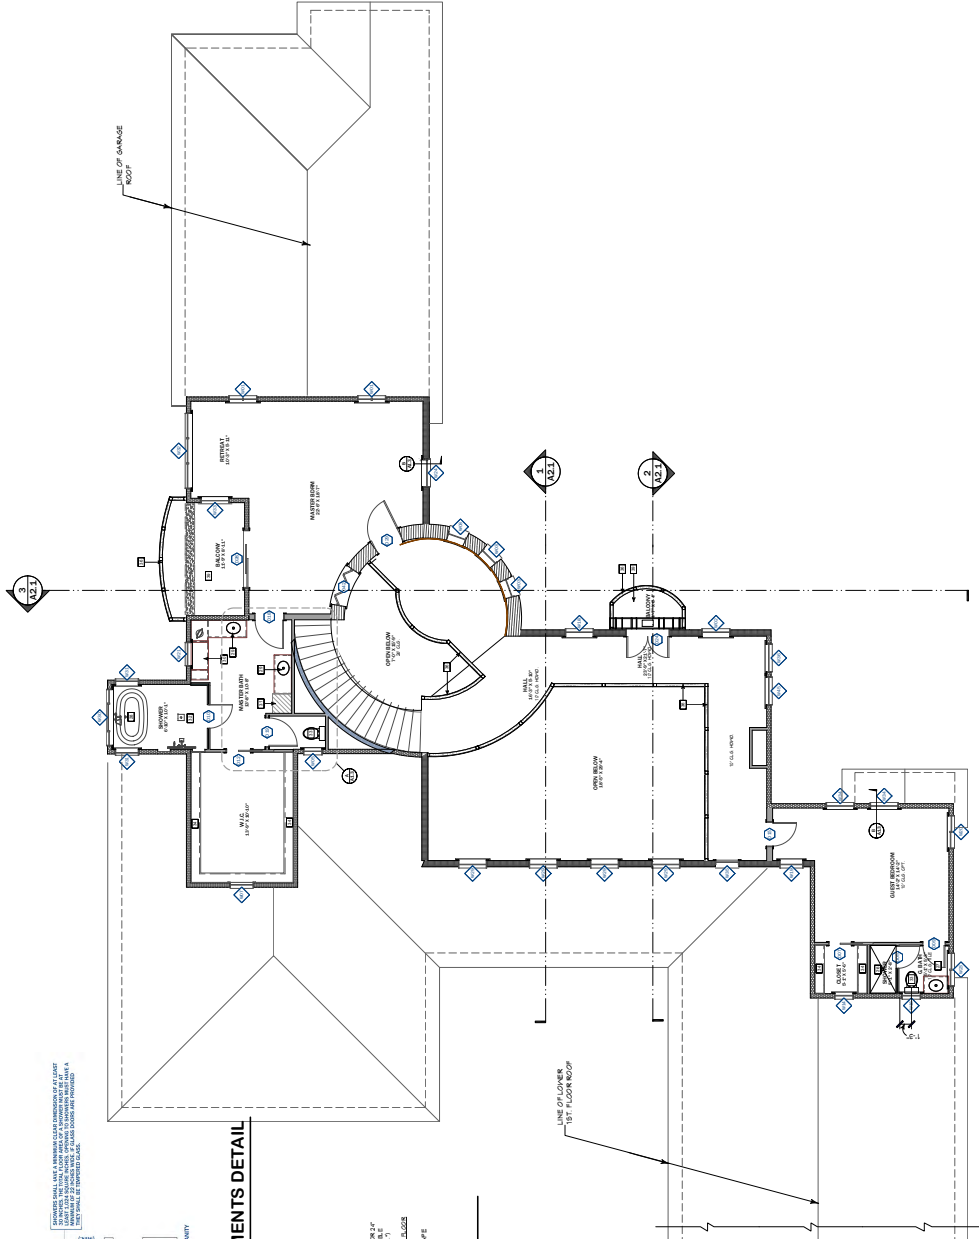
[illegible][illegible]

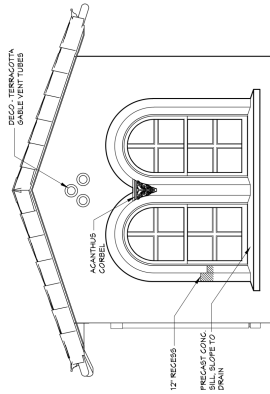


5 ENLARGED RECESSED WINDOW ELEVATION
SCALE: 3/16" = 1'-0"

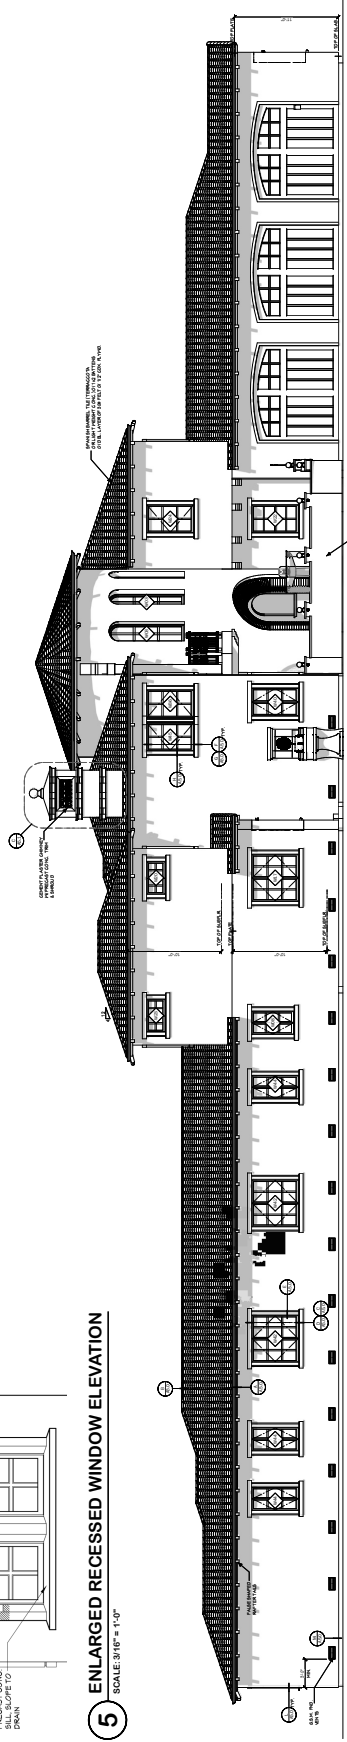


4 LEFT SIDE ELEVATION (EAST)
SCALE: 3/16" = 1'-0"

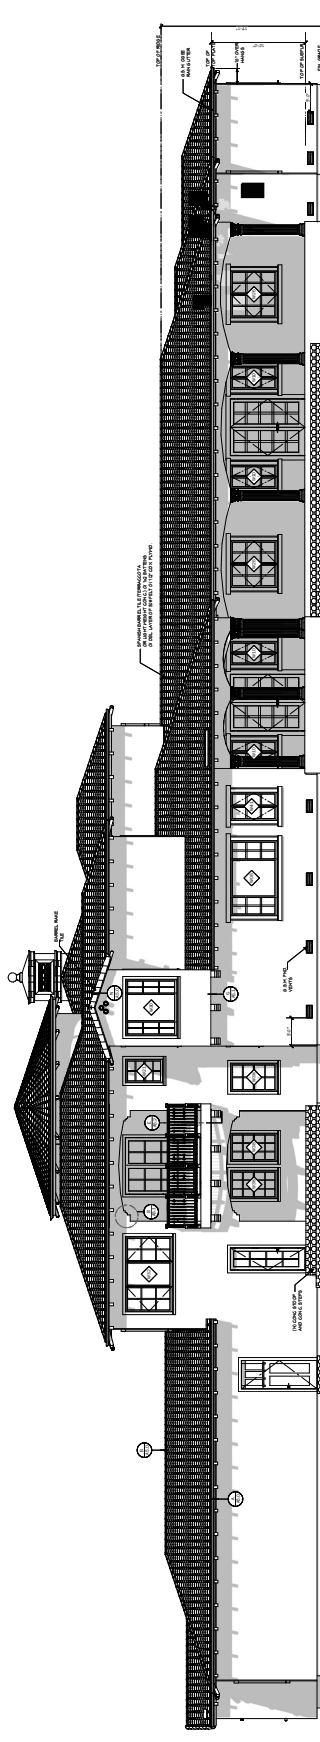

3 RIGHT SIDE ELEVATION (WEST)
SCALE: 3/16" = 1'-0"

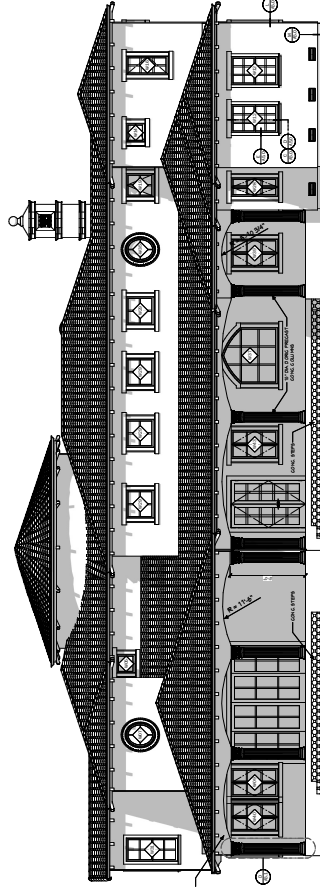

2 REAR ELEVATION (SOUTH)
SCALE: 3/16" = 1'-0"

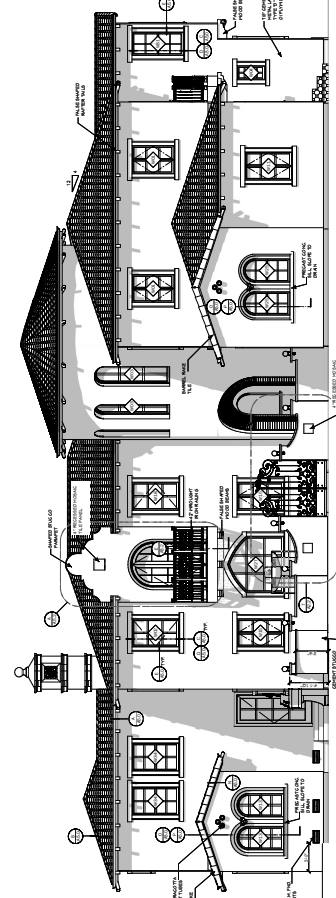

1 FRONT ELEVATION (NORTH)
SCALE: 3/16" = 1'-0"

EXTERIOR ELEVATIONS

RODRIGUEZ
RESIDENCE
CUSTOM HOME
2115 SUNSET ROAD
BRENTWOOD, CA 94133
APN: 015090-037

DATE: 11/28/2005
JOB NO.: 0405
NOTED: 0405

A2.1



DATE	11/28/2005
REVISION	
NO.	
DESCRIPTION	
DATE	
NO.	
DESCRIPTION	
DATE	
NO.	
DESCRIPTION	
DATE	
NO.	
DESCRIPTION	